REVISIONS			
SYM	DESCRIPTION	DATE	APPROVED

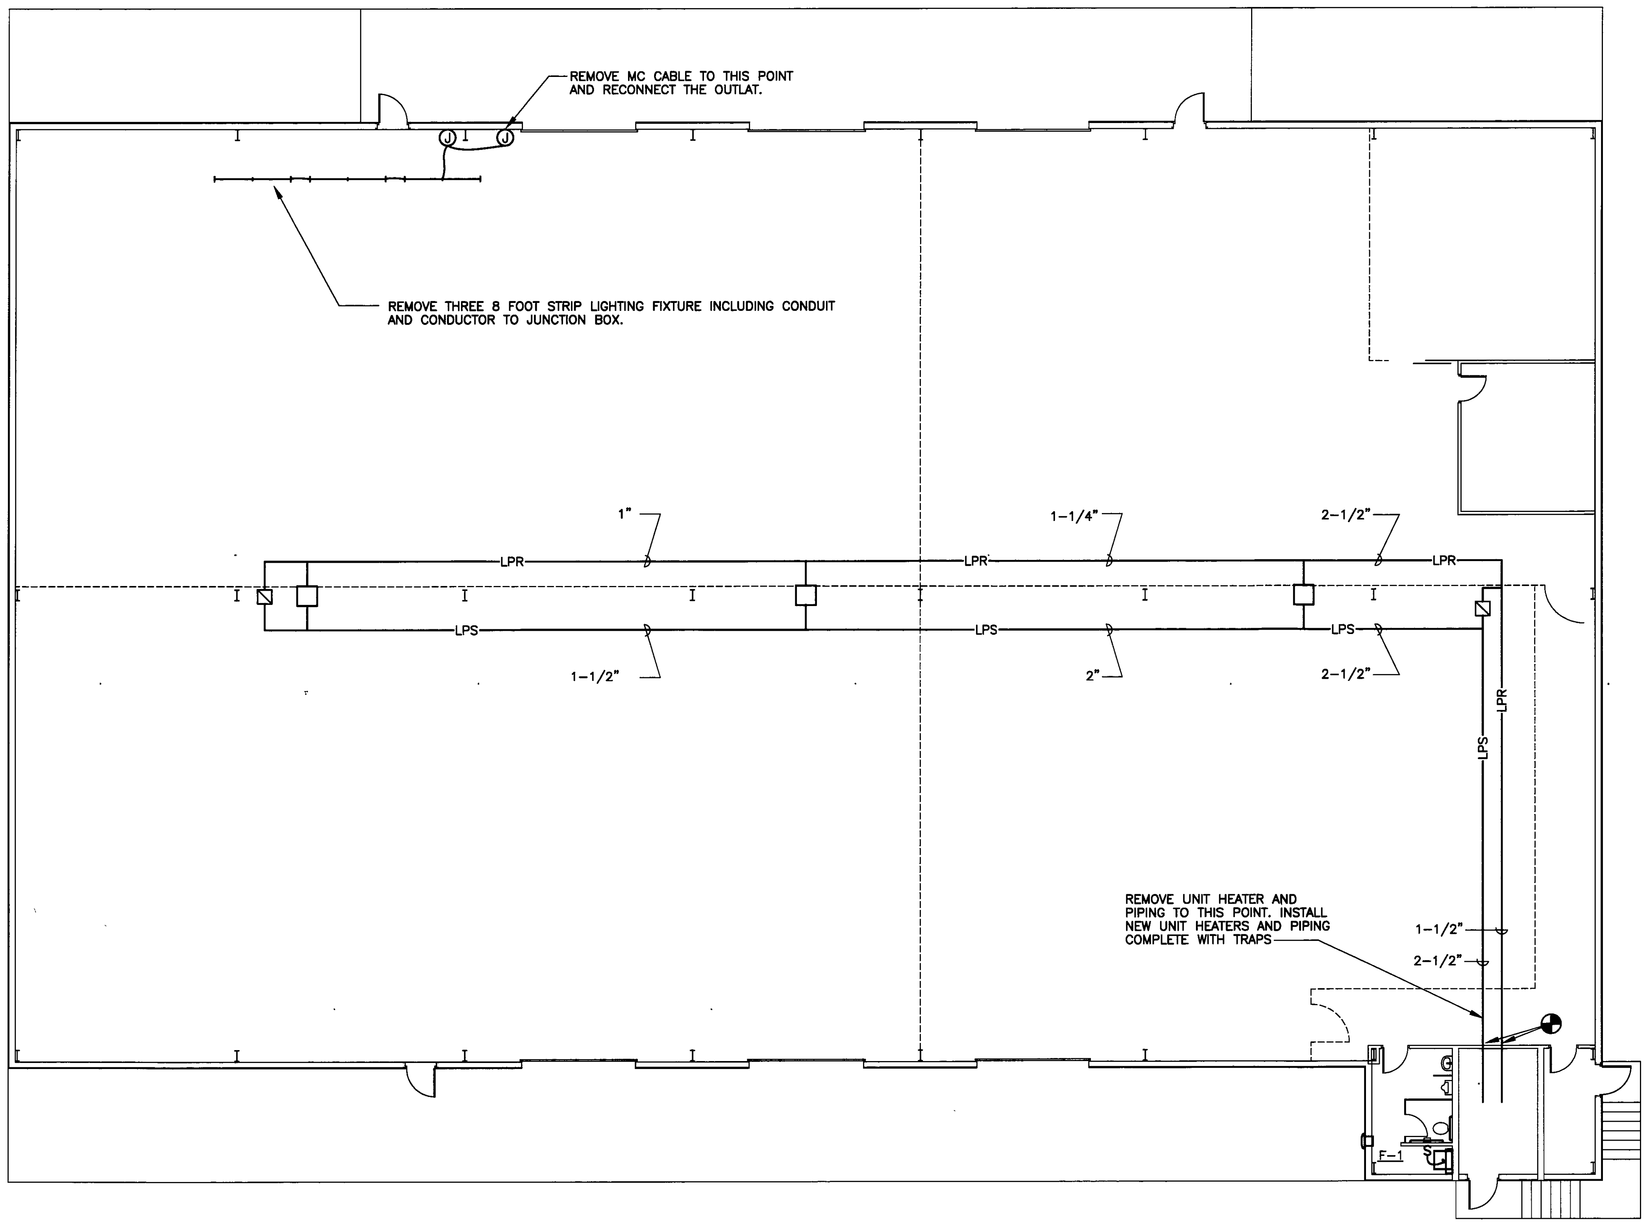

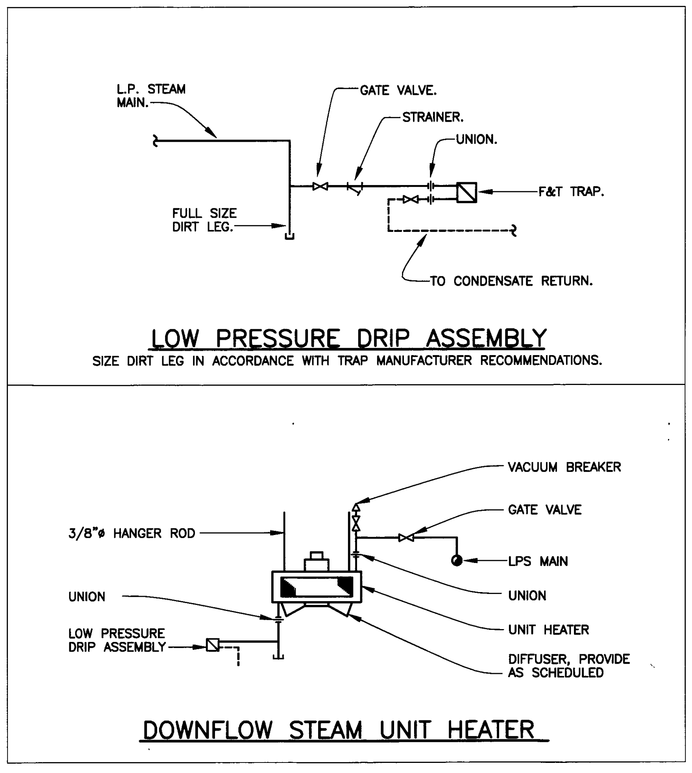

LOW PRESSURE DRIP ASSEMBLY

SIZE DIRT LEG IN ACCORDANCE WITH TRAP MANUFACTURER RECOMMENDATIONS.

DOWNFLOW STEAM UNIT HEATER

SYMBOL LEGEND

LPS — LPS — LOW PRESSURE STEAM SUPPLY
LPR — LPR — LOW PRESSURE STEAM RETURN
—▨— LOW PRESSURE DRIP ASSEMBLY

STEAM UNIT HEATERS

NO.	TYPE	MBH	CFM	TD	LAT	PSI	ELECTRICAL DATA				REMARKS
							VOLTS	PHASE	HP	STARTER	
UH-1	DOWNFLOW	102	1635	63	123	2	120	1	1/8	·	

FANS

NO.	SERVICE	TYPE	DRIVE	CFM	SP	RPM	ELECTRICAL DATA				REMARKS
							VOLTS	PHASE	HP	STARTER	
F-1	TOILET	SIDEWALL EXHAUST FAN	DIRECT	135	1/8	·	120	1	·	MAN	

GRAPHIC SCALE:

SCALE: 1" = 30'-0"
0 30' 60' 90'

SCALE: 1/8" = 1'-0"
0 2 4 6 8 10 12 14 16 18 20 22 24

SCALE: 1/4" = 1'-0"
0 1 2 3 4 5 6 7 8 9 10 11 12

ME-1

CROCKFORD AND ASSOCIATES, INC.
CONSULTING ENGINEERS
5950 FAIRVIEW ROAD
SUITE 810
CHARLOTTE, NC 28210

NORTH CAROLINA PROFESSIONAL SEAL 15488 ENGINEER MARK S. WARREN 8/11/03

KANOY ARCHITECTURE, P.A.
ARCHITECTS • PROGRAMMERS • MASTER PLANNERS
685 South Bennett Street
Southern Pines, North Carolina 28387
Phone 910-693-1660 • Fax 910-693-1663

DEPARTMENT OF THE NAVY — NAVAL FACILITIES ENGINEERING COMMAND
MARINE CORPS BASE
CAMP LEJEUNE, NORTH CAROLINA

INTERIOR/EXTERIOR REPAIRS
AS-3525

FLOOR PLANS

DES.	MSW
DR.	MSW
CHK.	MSW
SUBMITTED BY:	
DESIGN DIR.	
APPROVED: PWD OR OICC	DATE 8-26-03
SATISFACTORY TO:	DATE

SIZE	CODE IDENT. NO	NAVFAC DRAWING NO.
F	80091	4500166
		CONST. CONTR. NO. N62470-03-B-1736
SCALE: NOTED	SPEC. 05-03-1736	SHEET 7 OF 7